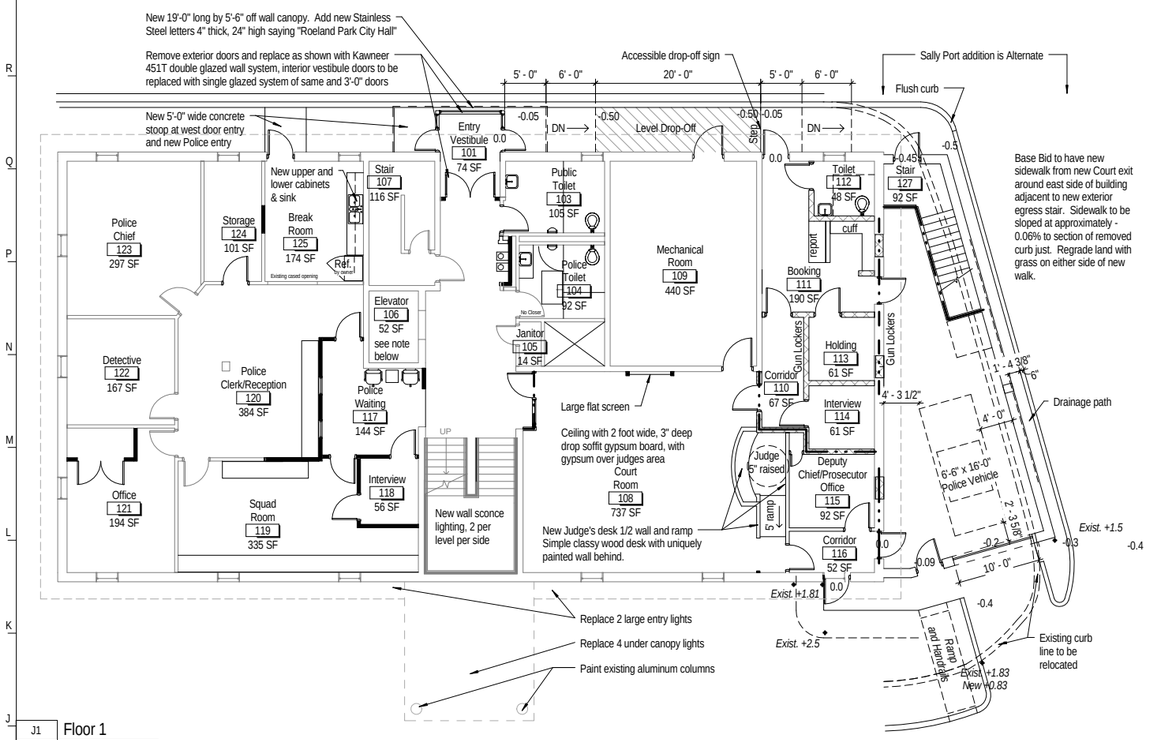

J1 Floor 1
1/8" = 1'-0"

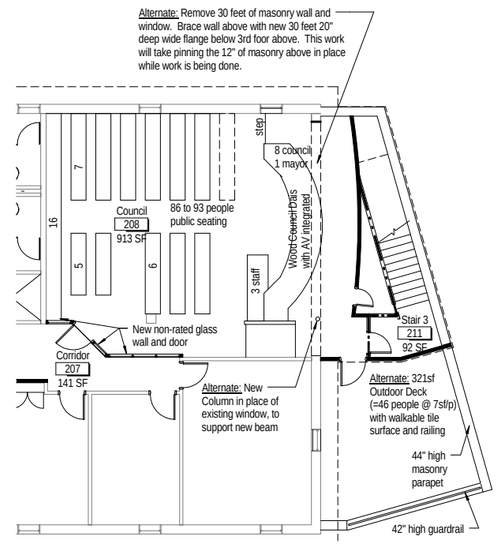

J15 Floor 2 - Alternate Council and Egress Stair
1/8" = 1'-0"

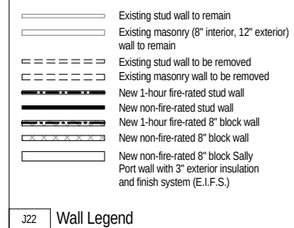

J22 Wall Legend
1/8" = 1'-0"

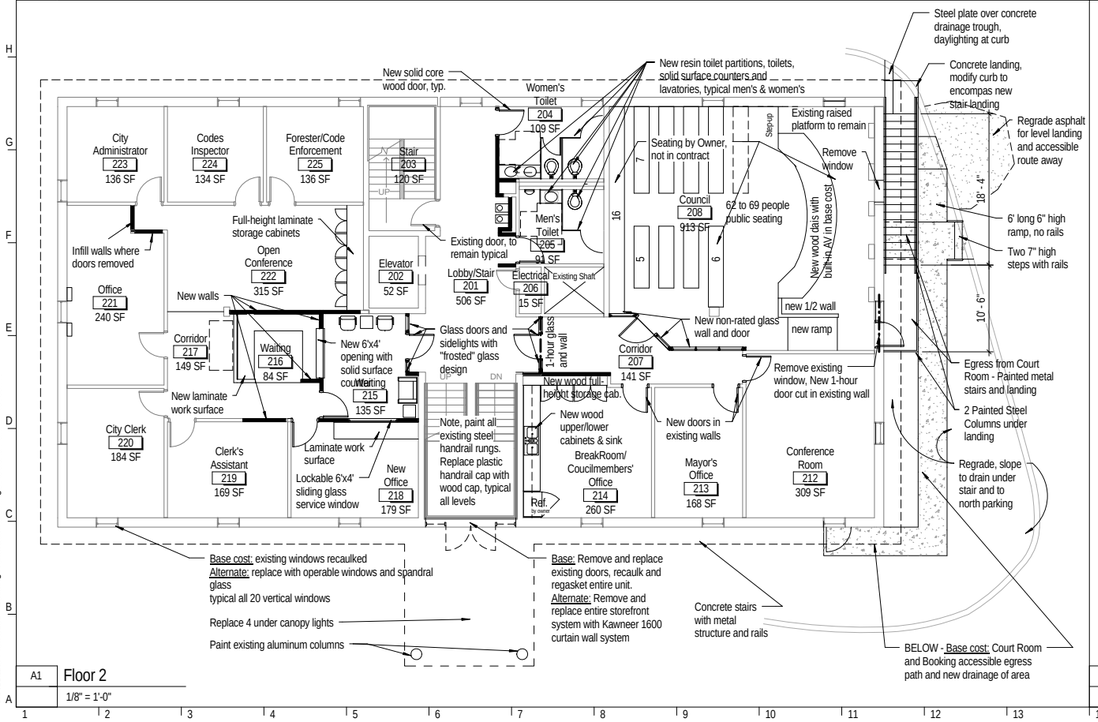

A1 Floor 2
1/8" = 1'-0"

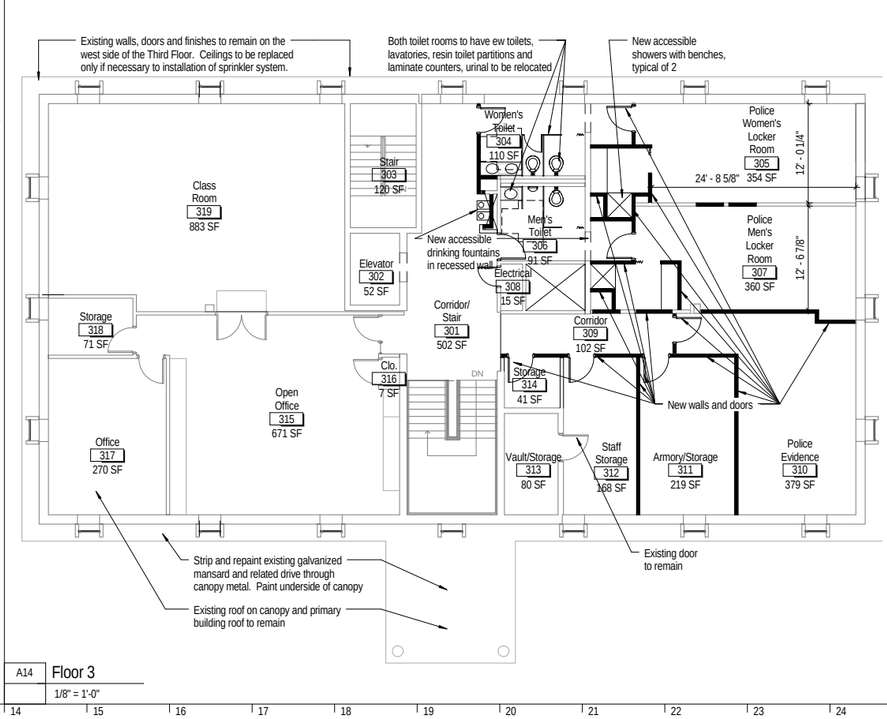

A14 Floor 3
1/8" = 1'-0"

Roeland Park City Hall Building and Site Improvements

City of Roeland Park, Kansas

4600 West 51st Street
Roeland Park, KS 66205

ISSUED FOR:

Schematic Design Progress	24 November 2009

Gastinger Walker Harden Architects
817 Wyandotte
Kansas City, MO 64105
816 421 8200 p
816 421 1262 f
www.gwhm.com

Structural Engineer
Bob D. Campbell & Co. Inc.
4338 Belleview
Kansas City, MO 64111
Contact: Steve Carroll 816-531-4144

Mechanical Electrical Plumbing Engineer
BGR Consulting Engineers
908 Broadway Blvd
Kansas City, MO 64105-1538
Contact: Katrina Gerber 816-842-2800

Security/Audio-Visual Engineer
Henderson Engineers Inc.
8325 Lenexa Drive
Lenexa, KS 66214
Contact: Mark Mauer 913-742-5000

Civil Engineer

Landscape Architect

KEY PLAN

Drawn By: Author
Checked By: Checker

Floor Plans

SD-A3

Project Number: Project Number

© Copyright 2008

J:\Roeland Park\8181 - Building Renovation\drawings\Roeland Park 17Nov09.rvt